Site Plan 1

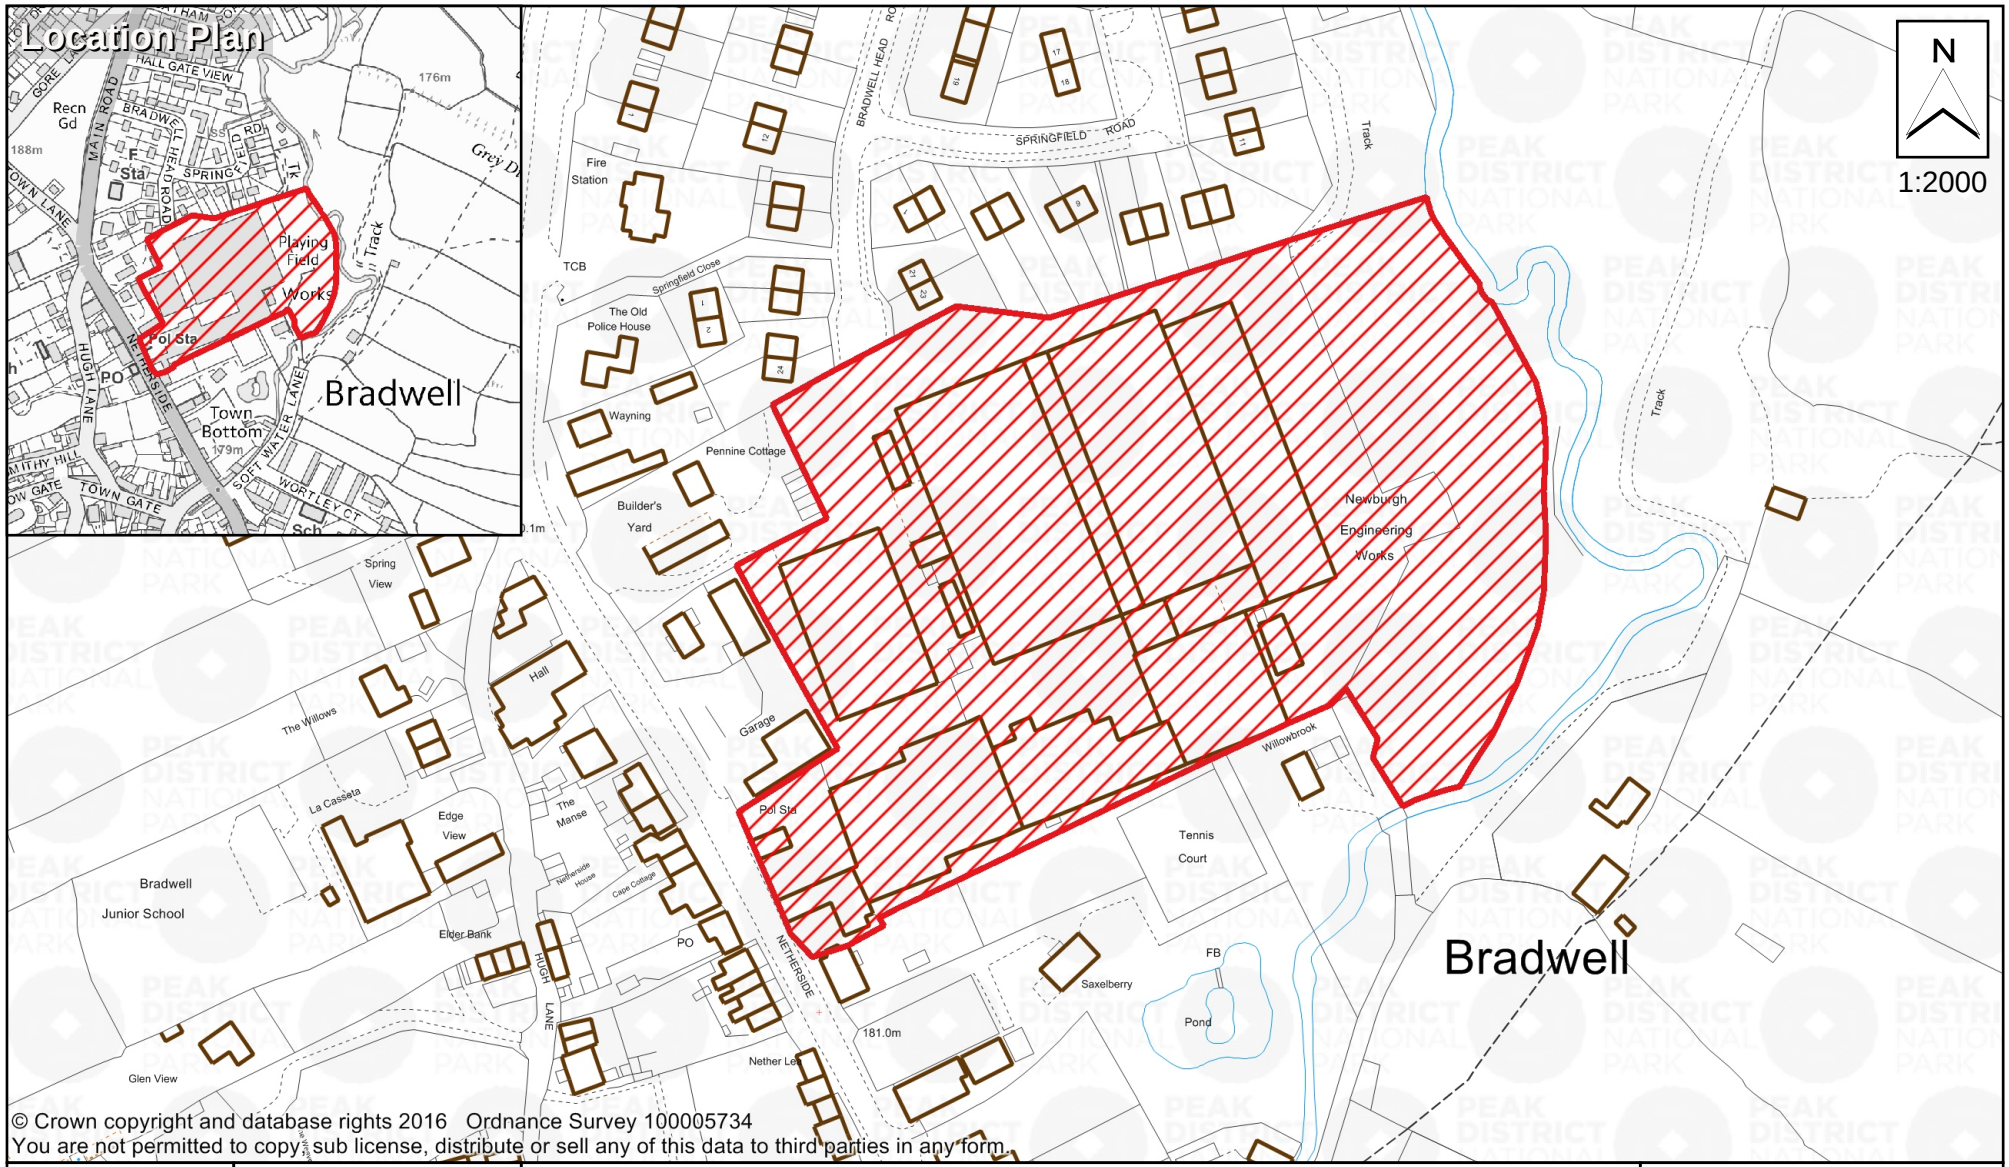

© Crown copyright and database rights 2016 Ordnance Survey 100005734
You are not permitted to copy, sub license, distribute or sell any of this data to third parties in any form.

Committee Date:	17/06/2016	**Title:**	Newburgh Engineering Co Ltd Newburgh Works Netherside Bradwell S33 9NT
Item Number:	6		
Application No:	NP/DDD/0815/0779		
Grid Reference:	417360, 381299		

PEAK DISTRICT NATIONAL PARK