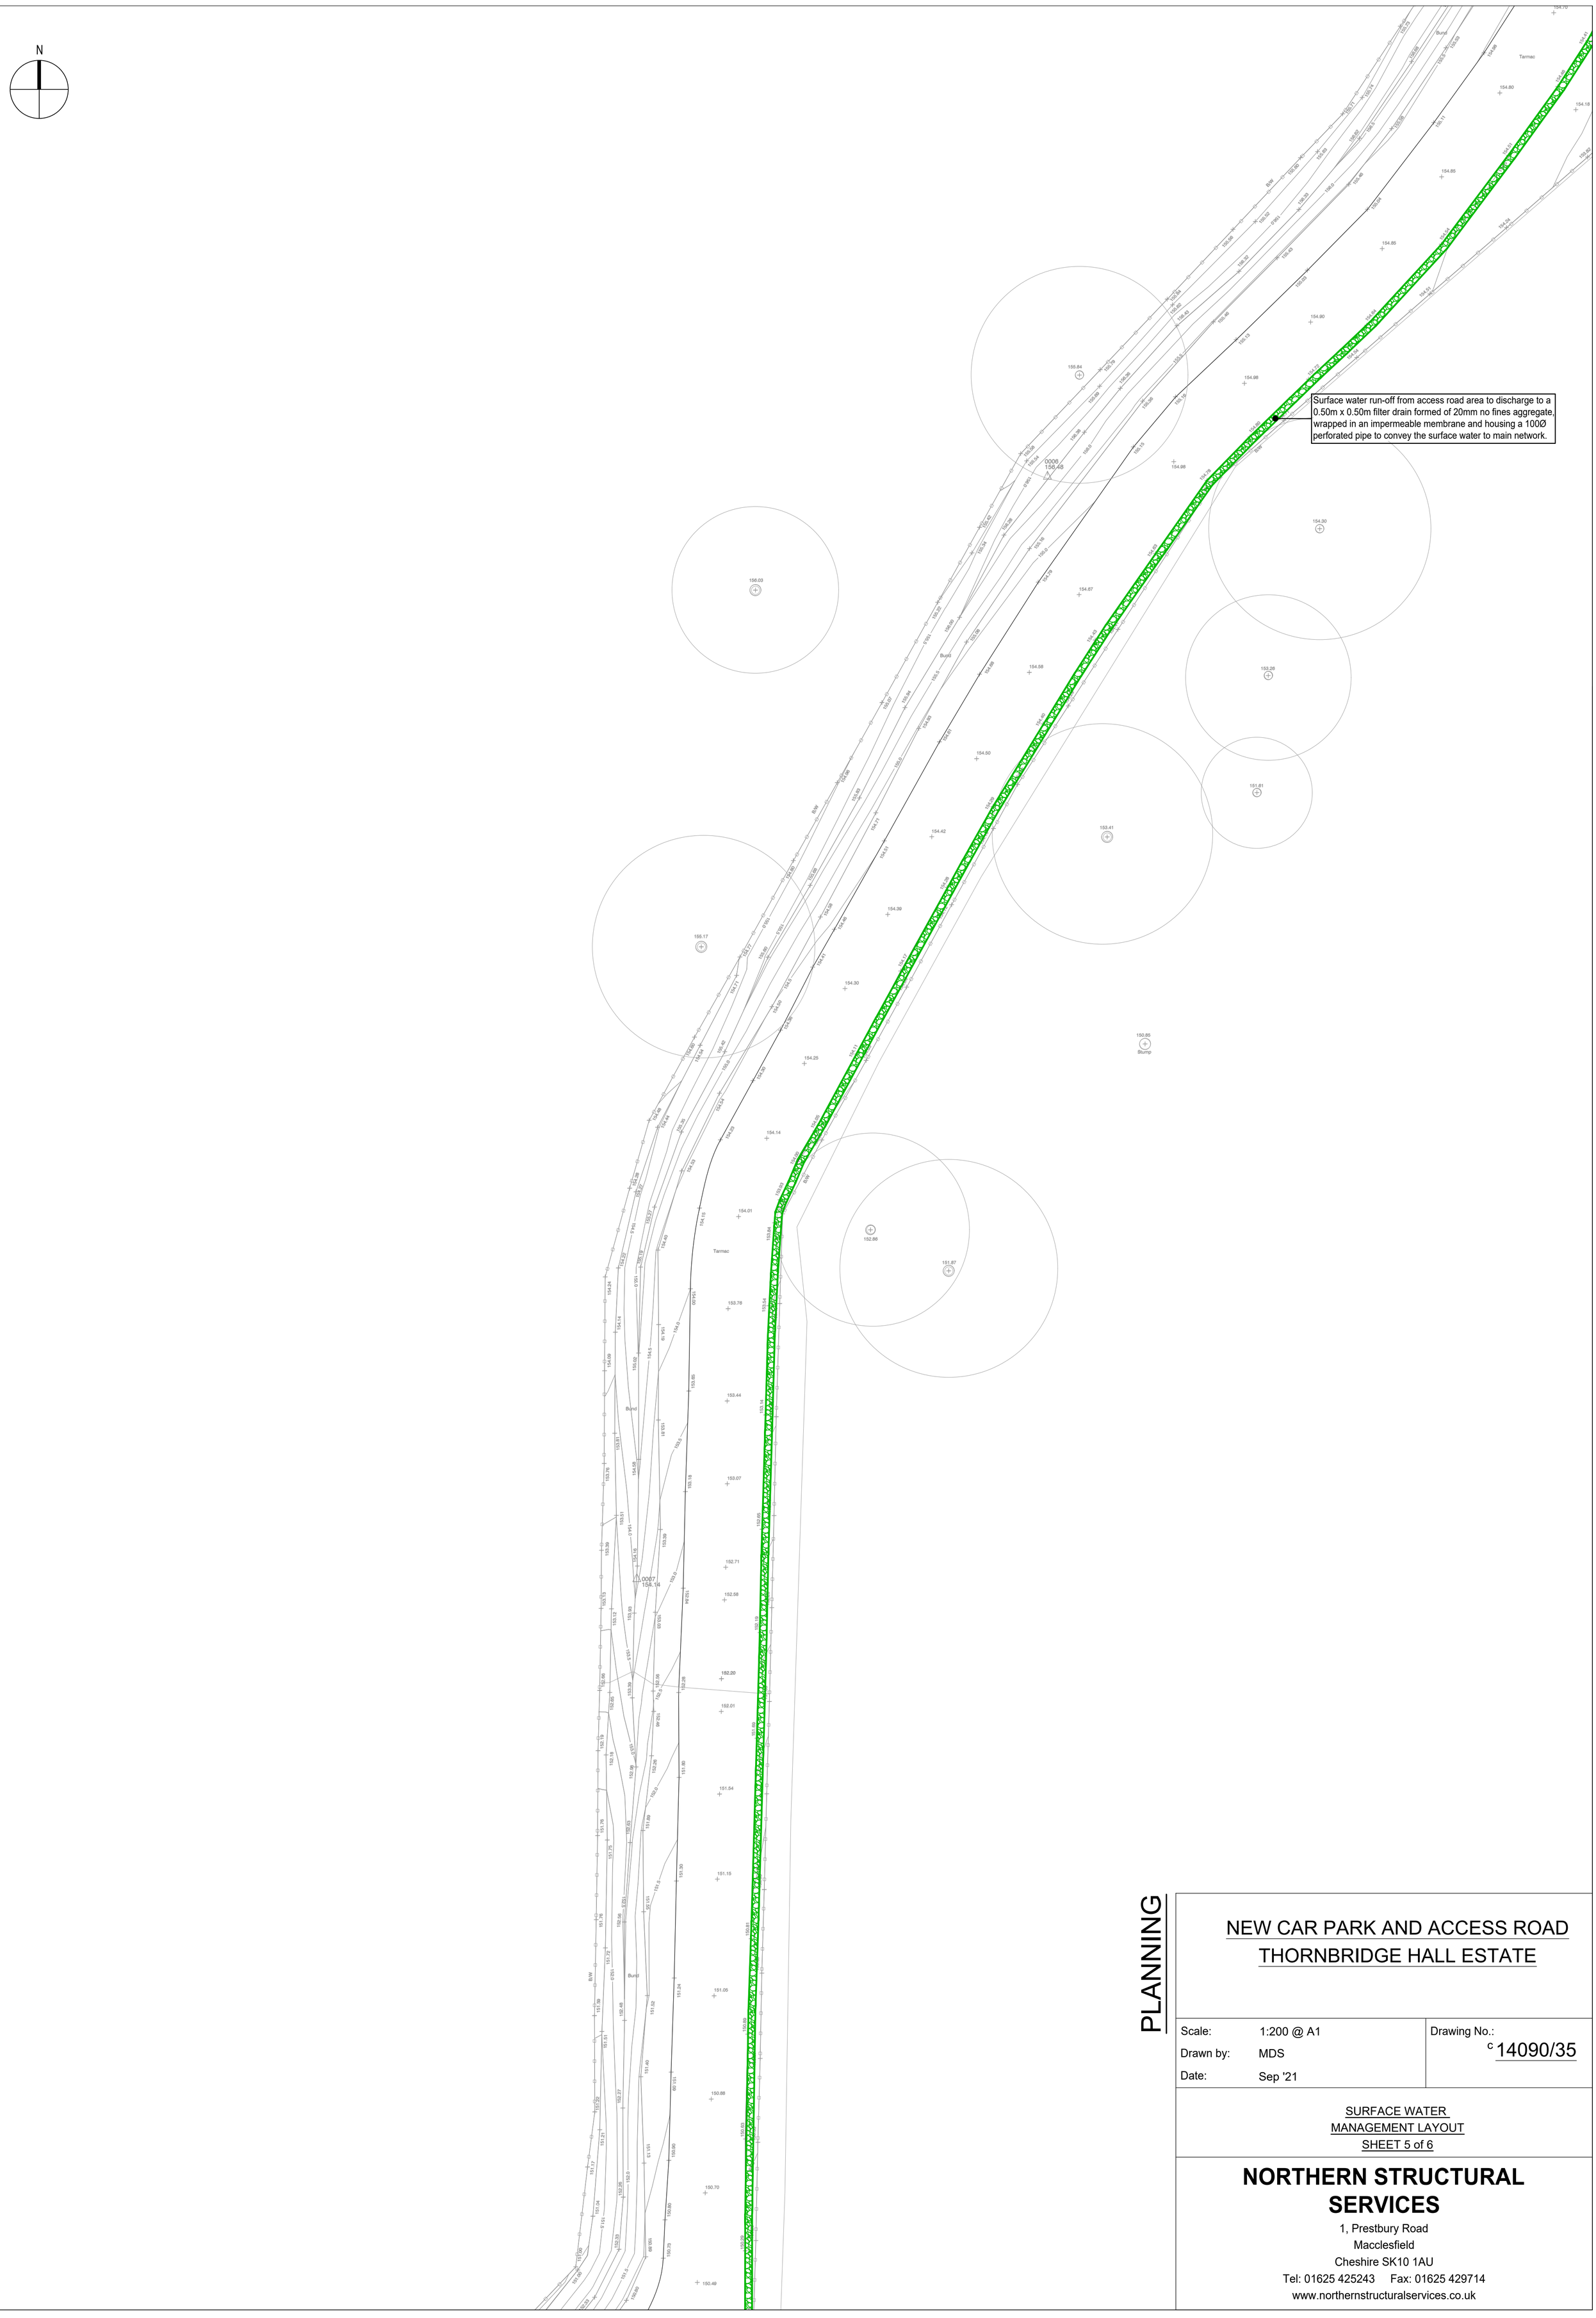

PLANNING

NEW CAR PARK AND ACCESS ROAD
THORNBRIDGE HALL ESTATE

Scale:	1:200 @ A1	Drawing No.:
Drawn by:	MDS	C 14090/35
Date:	Sep '21	

SURFACE WATER
MANAGEMENT LAYOUT
SHEET 5 of 6

NORTHERN STRUCTURAL SERVICES
1, Prestbury Road
Macclesfield
Cheshire SK10 1AU
Tel: 01625 425243 Fax: 01625 429714
www.northernstructuralservices.co.uk